JAMES COOK CONSTRUCTION
MURPHY NORTH CAROLINA
828-837-5050

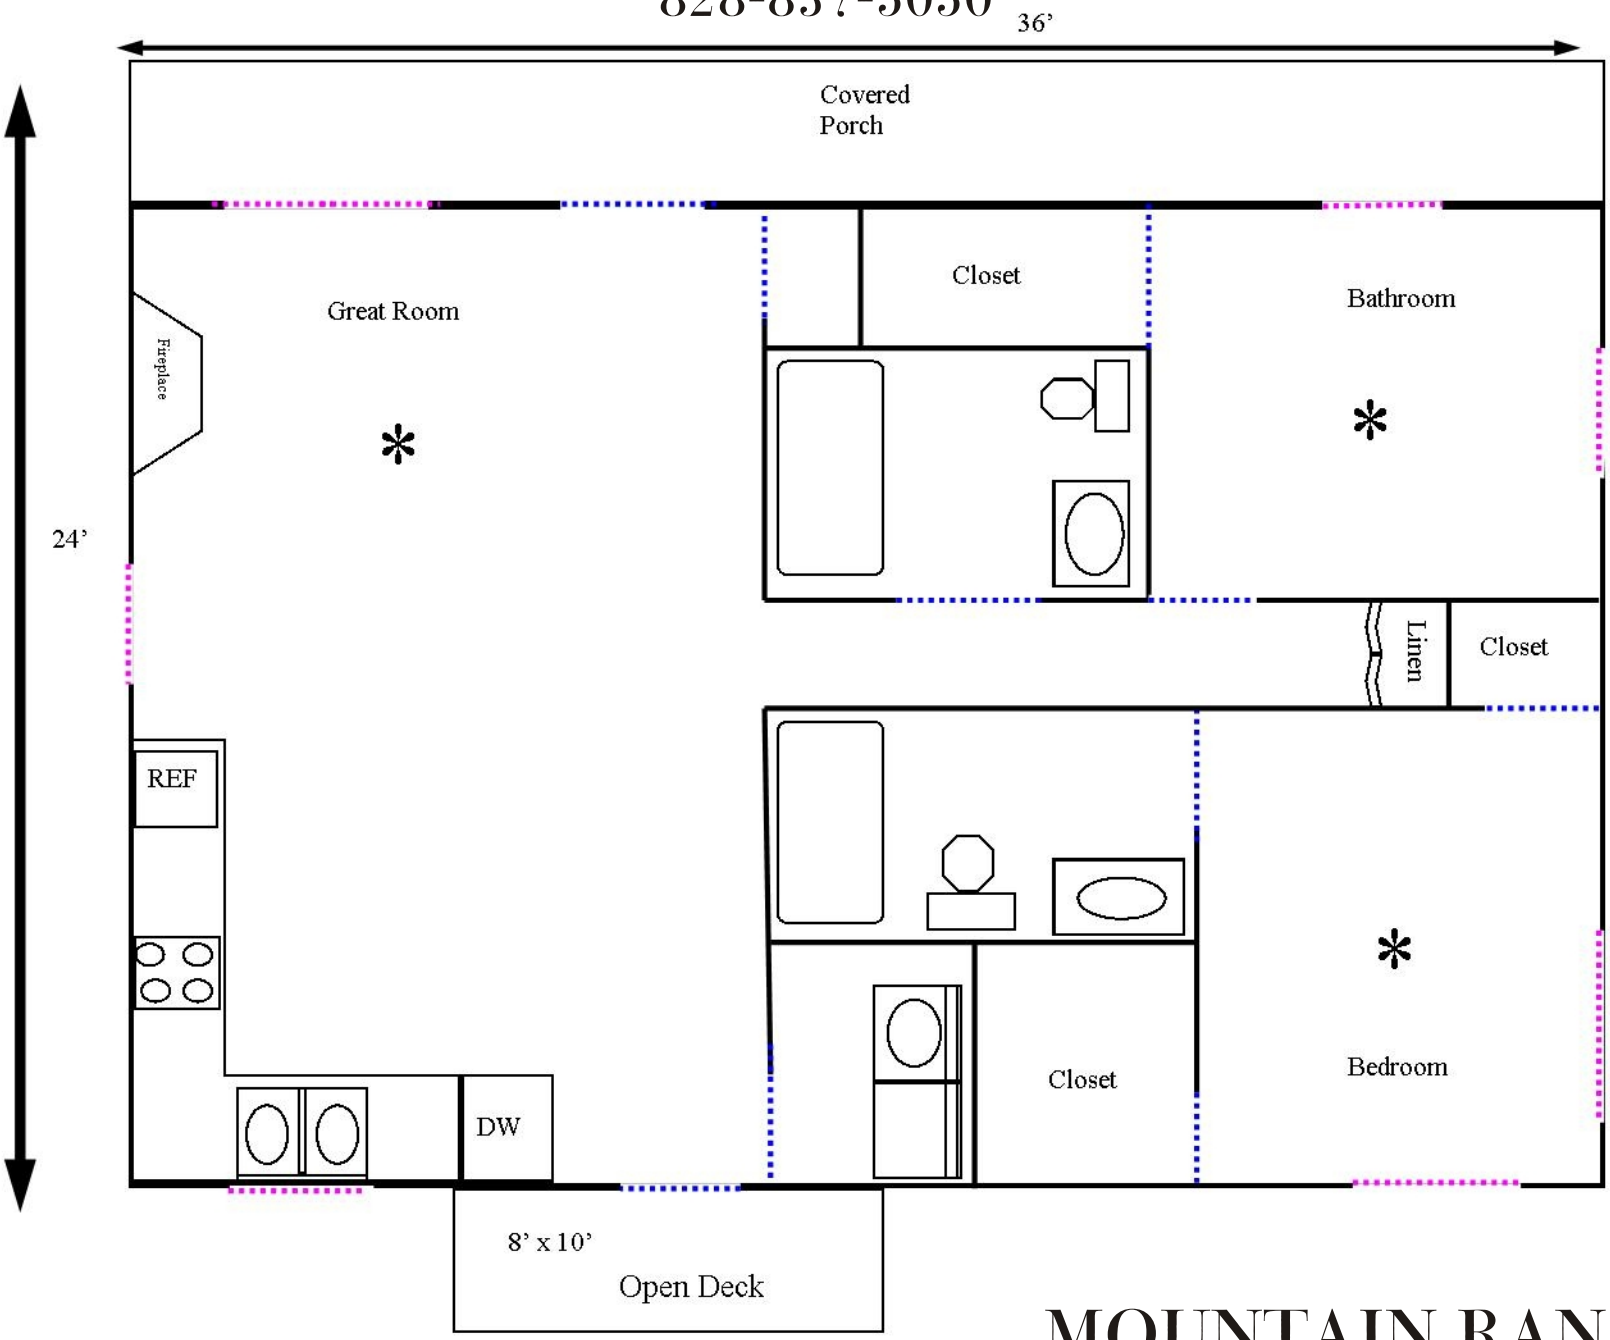

MOUNTAIN RANCH